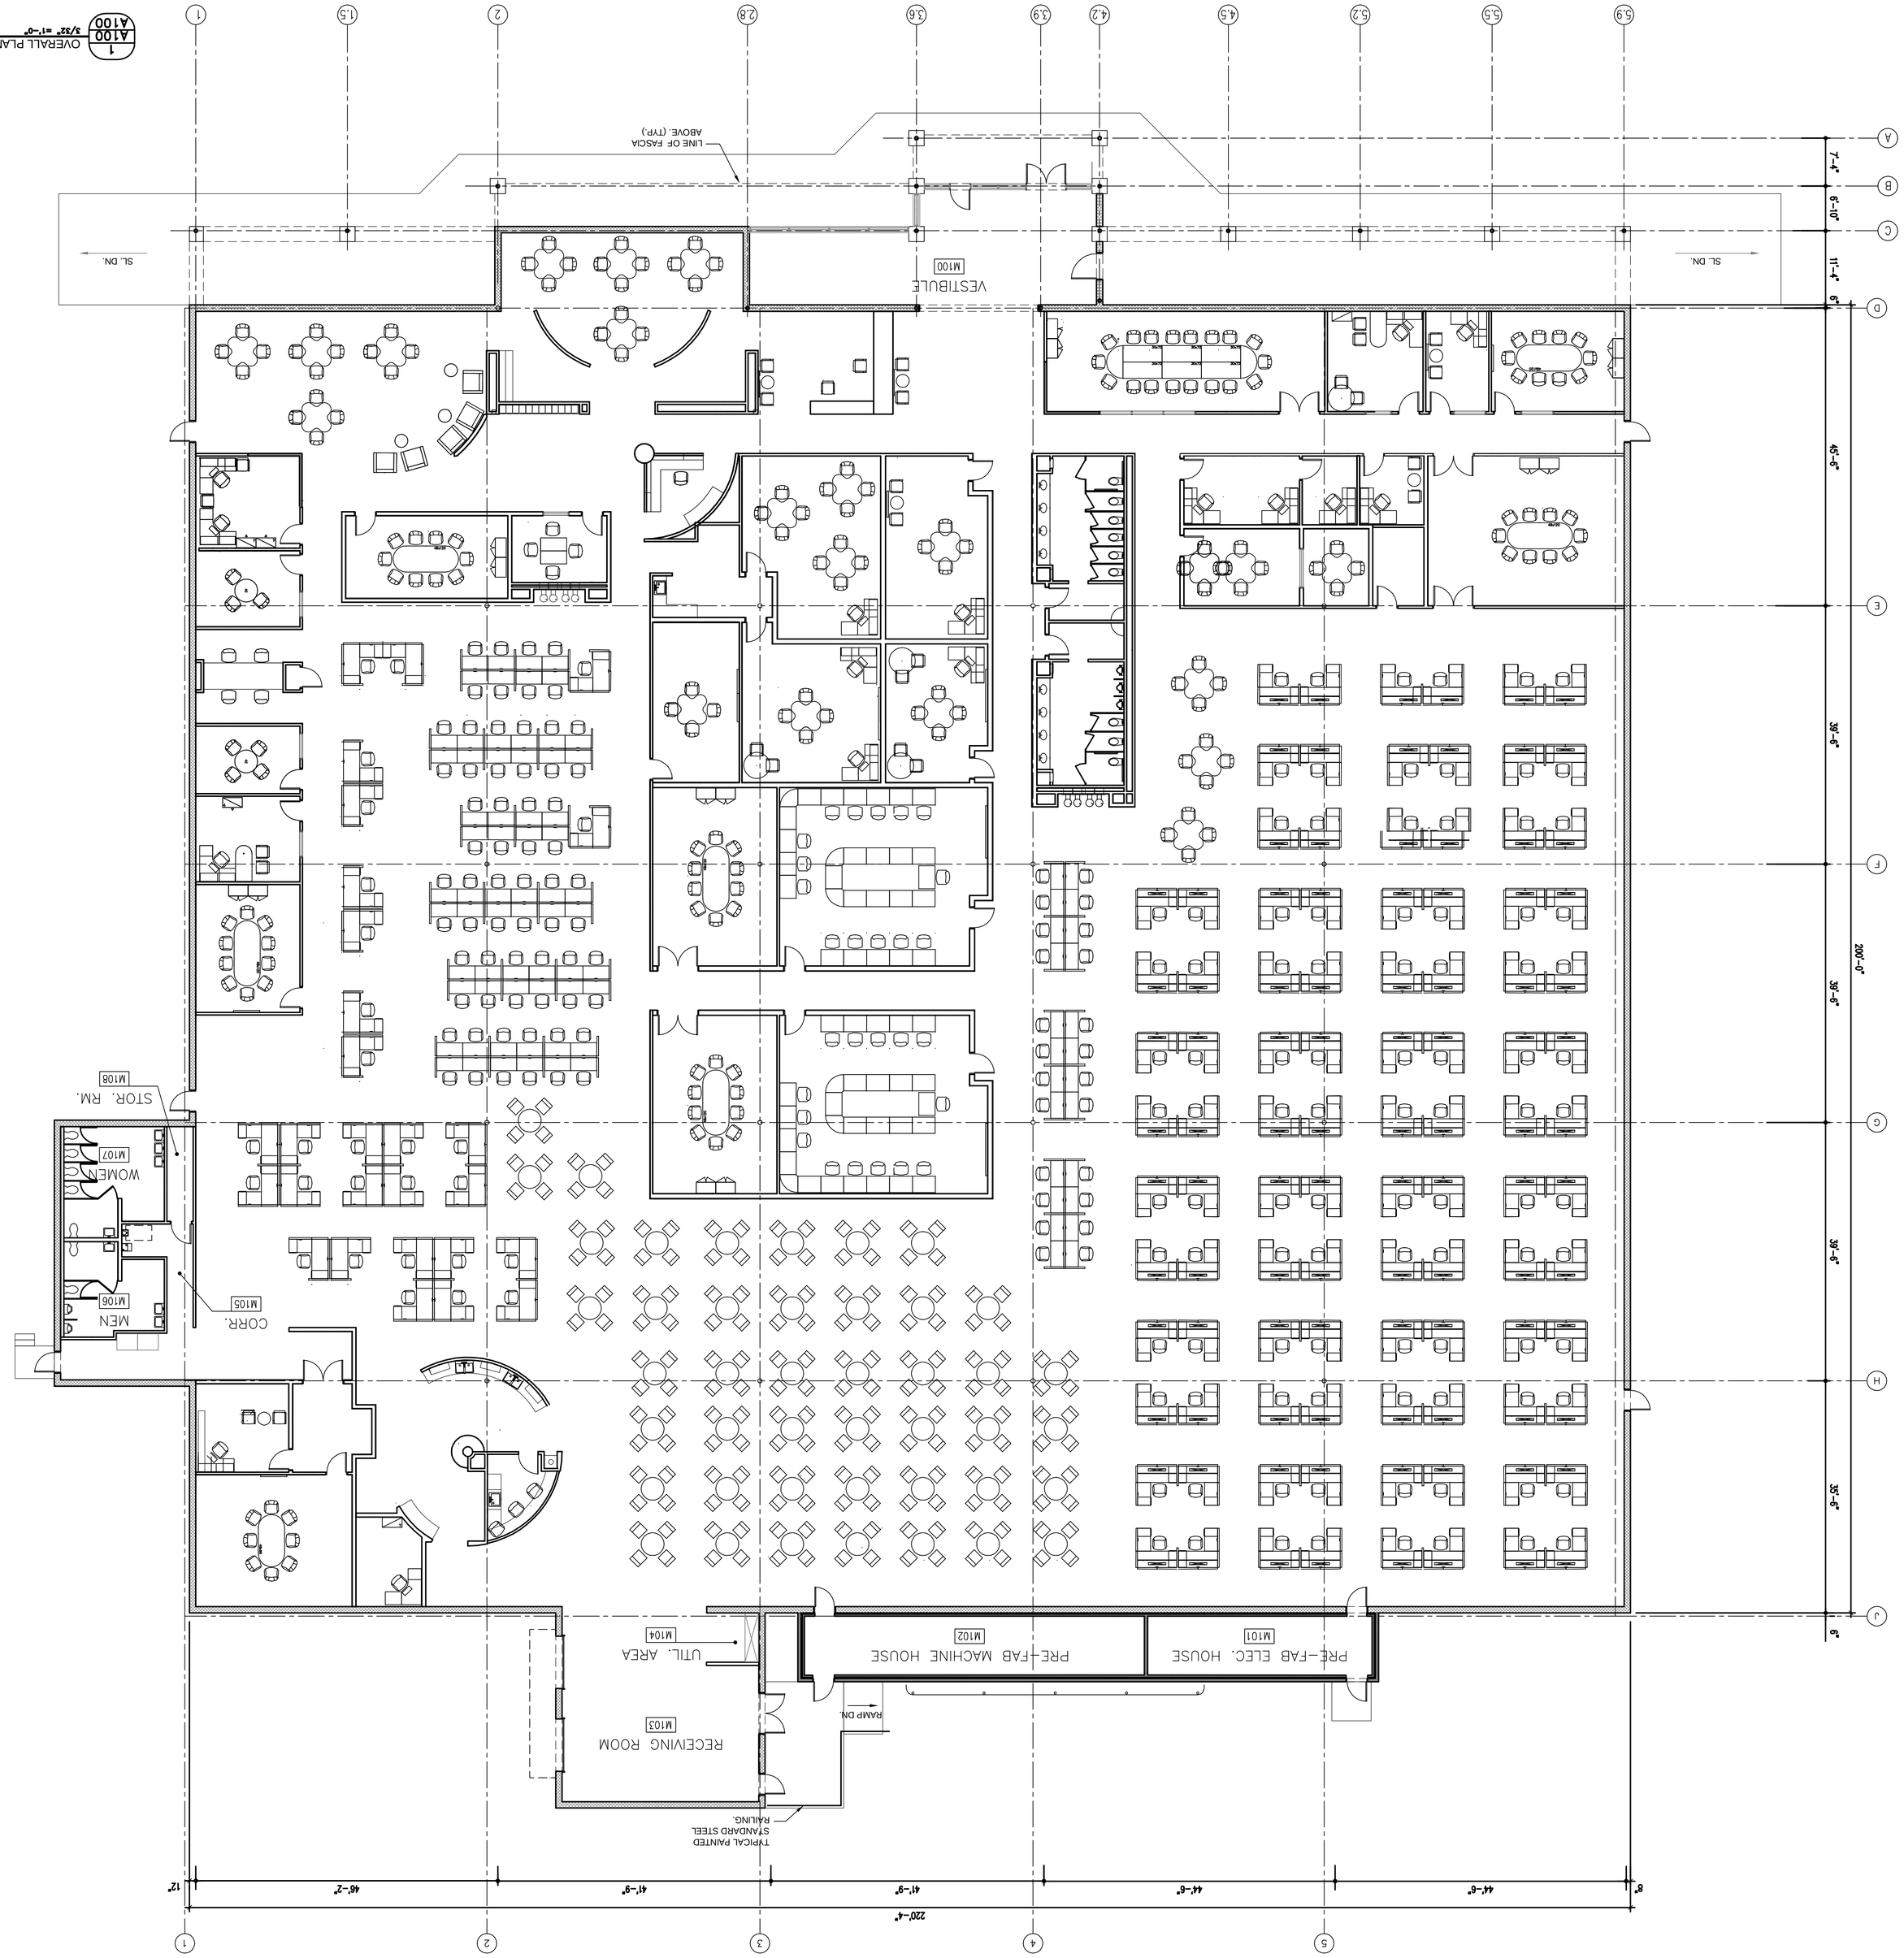

1 OVERALL PLAN A100 3/32" =1'-0"

LOCATION	DATE	BY	APP.

REVISIONS

APPROVALS

PROJECT MANAGER
RESCH

ARCHITECT OF RECORD
ZANDERS

SITE ENGINEERING
RESCH

STRUCTURAL ENGINEERING
WHITE

MECHANICAL ENGINEERING
HODGES

ELECTRICAL ENGINEERING
AREHEART

DRAWN: EAP

DESIGNED: EAP

CHECKED:TRZ

THIS DRAWING AND THE DESIGN SHOWN THEREON ARE THE PROPERTY OF CARLISLE ASSOCIATES INC. THE REPRODUCTION, COPYING OR USE OF THIS DRAWING WITHOUT THER WRITTEN CONSENT IS PROHIBITED AND ANY INFRINGEMENT WILL BE SUBJECT TO LEGAL ACTION. © 2008 C.A.I.

CARLISLE ASSOCIATES

ARCHITECTS ENGINEERS

1015 GERVAIS STREET
COLUMBIA SOUTH CAROLINA 29201
803-252-3232

BENNETTSVILLE
WINN-DIXIE

BENNETTSVILLE, SOUTH CAROLINA

PROJECT TITLE

SHEET TITLE

OVERALL FLOOR PLAN

FILE NAME: WD Plan.Dwg

DATE: 08.03.08

SHEET NUMBER

A100

-

1 OF 1 SHEETS

Bennettsville Winn-Dixie A100.dwg, A100, 8/4/2008 6:56:58 AM, 1:30, EAP