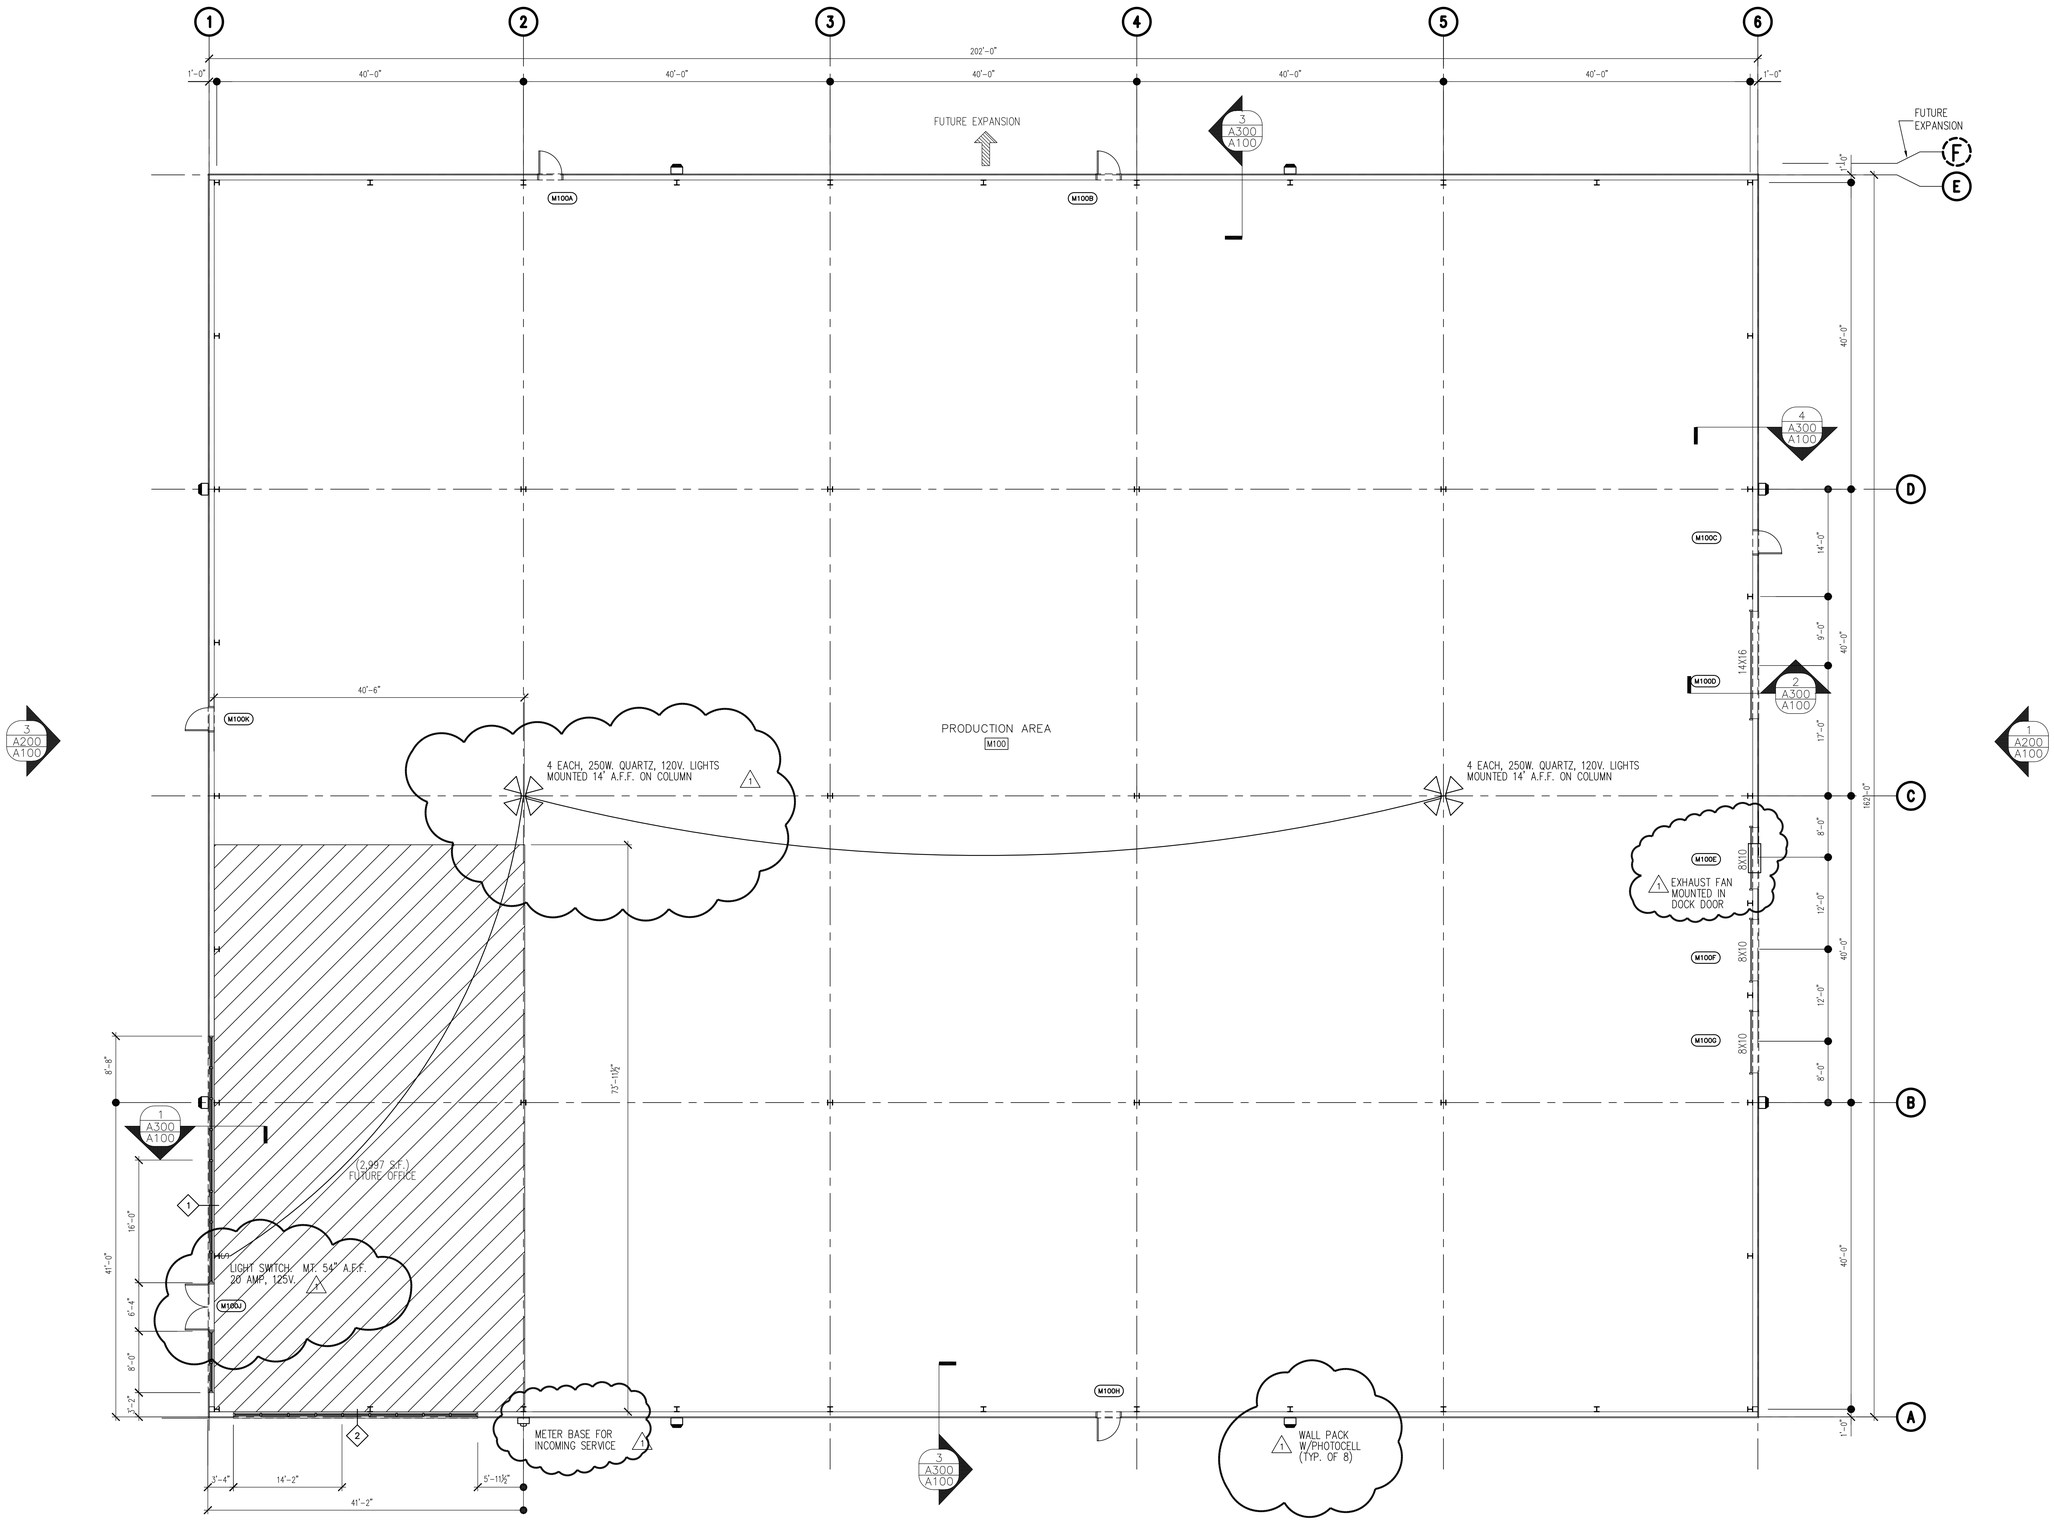

2
A200
A100

1
A100
A100
OVERALL FLOOR PLAN
SCALE: 1/8" = 1'-0"

N

LOCATION	DATE	BY	APP.
NOTED	10/29/07	DKB	TRZ
1 ADD ELEC FIXTURES & EXH. FAN			
-	09.04.07	EAP	TRZ
ISSUED FOR PERMIT			

REVISIONS

APPROVALS

PROJECT MANAGER
WHITE

ARCHITECT OF RECORD
ZANDERS

SITE ENGINEERING
ALLIANCE

STRUCTURAL ENGINEERING
--

MECHANICAL ENGINEERING
-

ELECTRICAL ENGINEERING
--

DRAWN: EAP
DESIGNED: EAP
CHECKED: TRZ

THIS DRAWING AND THE DESIGN SHOWN THEREON ARE THE PROPERTY OF CARLISLE ASSOCIATES INC. THE REPRODUCTION, COPYING OR USE OF THIS DRAWING WITHOUT THEIR WRITTEN CONSENT IS PROHIBITED AND ANY INFRINGEMENT WILL BE SUBJECT TO LEGAL ACTION. © 2007 C.A.I.

Atkinson Construction Company, Inc.
GENERAL CONTRACTORS

CARLISLE ASSOCIATES
ARCHITECTS
ENGINEERS
1015 GERVAIS STREET
COLUMBIA, SOUTH CAROLINA 29201
803-252-9232

PROJECT TITLE
HEMINGWAY COMMERCE CENTRE BUILDING
WILLIAMSBURG COUNTY, SOUTH CAROLINA

SHEET TITLE
OVERALL FLOOR PLAN

FILE NAME: W81 Hemingway
DATE: 05.30.07

SHEET NUMBER
A100
R1

- OF - SHEETS