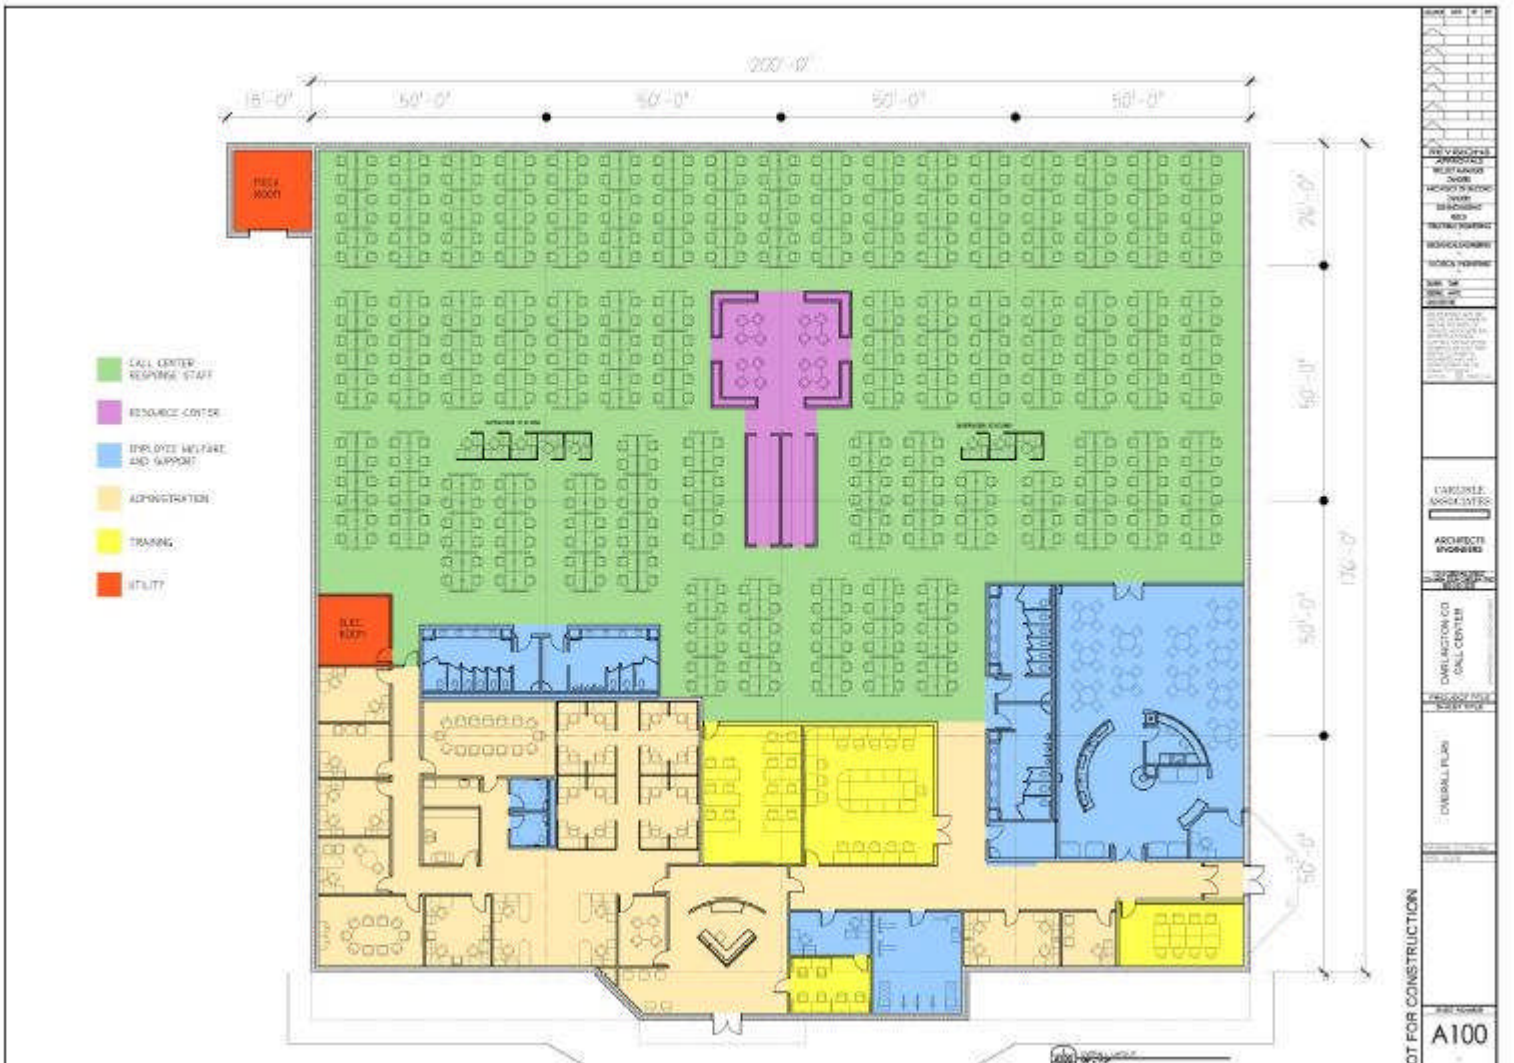Winn Dixie Sample Building Layout